SHADOW LAKE 2

LOTS 1 THROUGH 181, INCLUSIVE AND OUTLOTS A THROUGH I, INCLUSIVE BEING A PLATTING OF PART OF THE SOUTH HALF (S 1/2) OF THE SOUTHEAST QUARTER (SE1/4) OF SECTION TWO (2), TOWNSHIP THIRTEEN NORTH (13N), RANGE TWELVE EAST (12E), OF THE 6TH P.M., SARPY COUNTY, NEBRASKA

LOCATED IN:
SW 1/4 SE 1/4 SEC. 2-13-12
SE 1/4 SE 1/4 SEC. 2-13-12

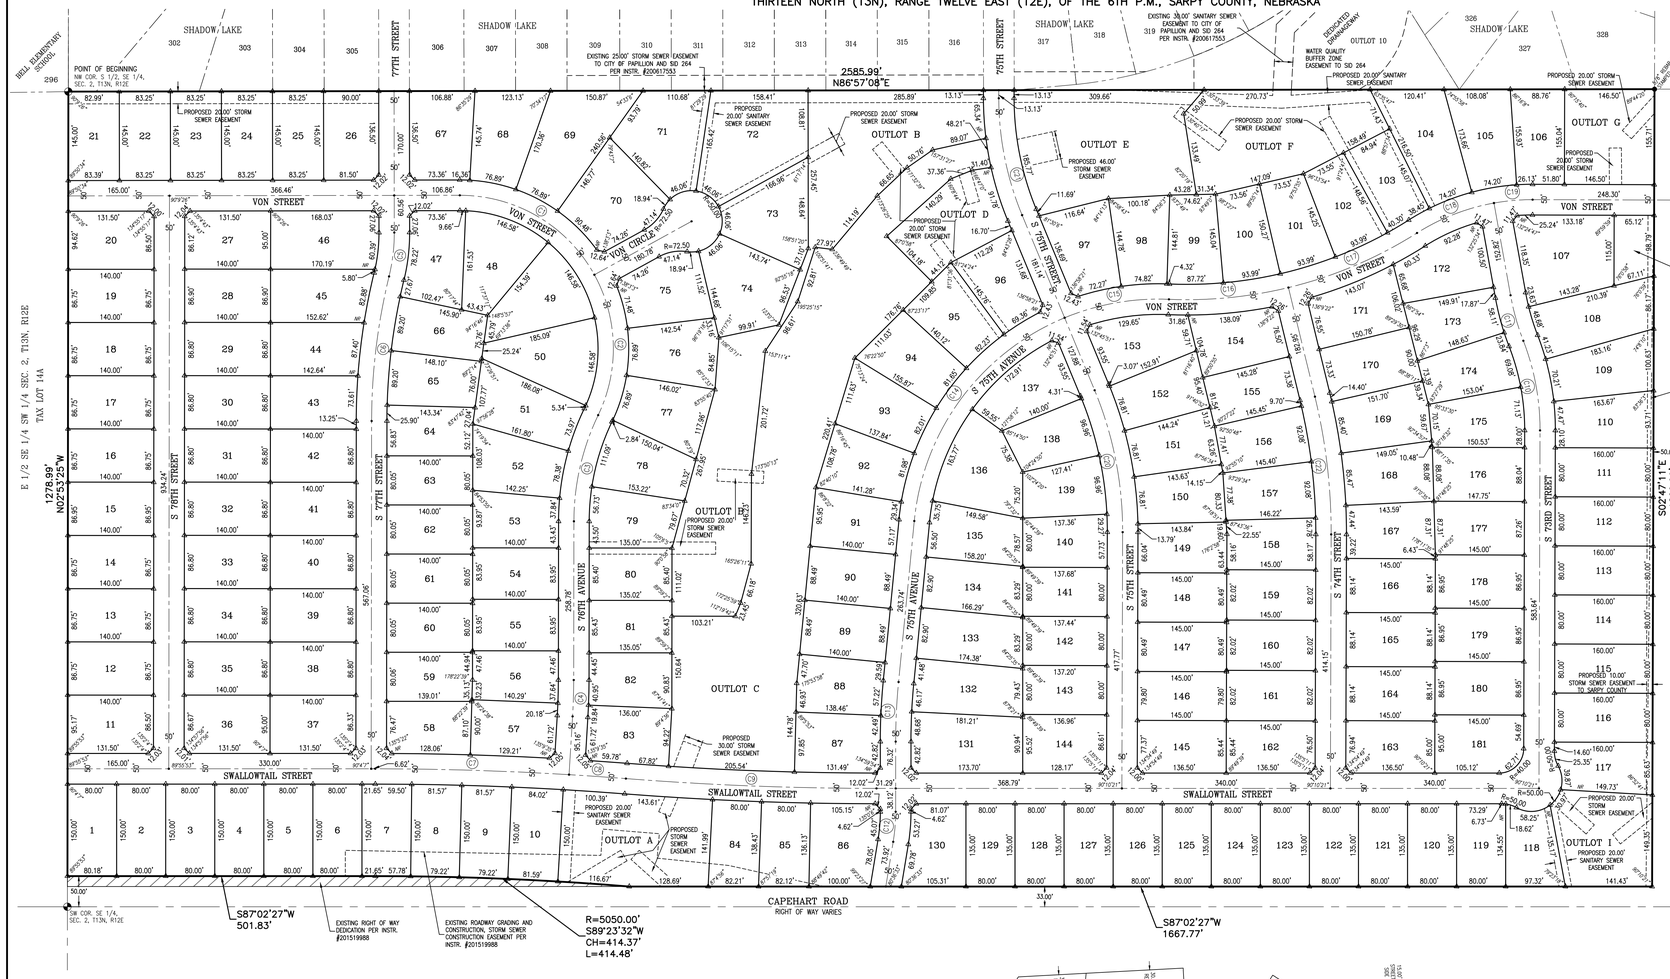

LEGEND

- CORNER SET (5/8" REBAR W/ 1 1/4" YELLOW PLASTIC CAP STAMPED LS-692, UNLESS NOTED OTHERWISE)
- CORNER FOUND
- SECTION LINE
- SECTION CORNER
- BOUNDARY LINE
- LOT LINE
- EXISTING LOT LINE
- EASEMENT LINE
- STREET DEDICATION PER INSTR. #201519988
- YPC YELLOW PLASTIC CAP

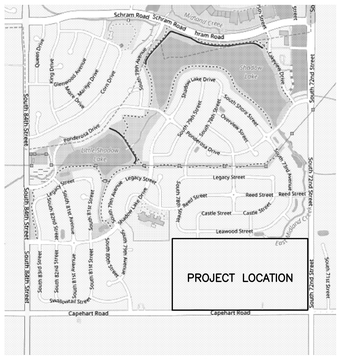
